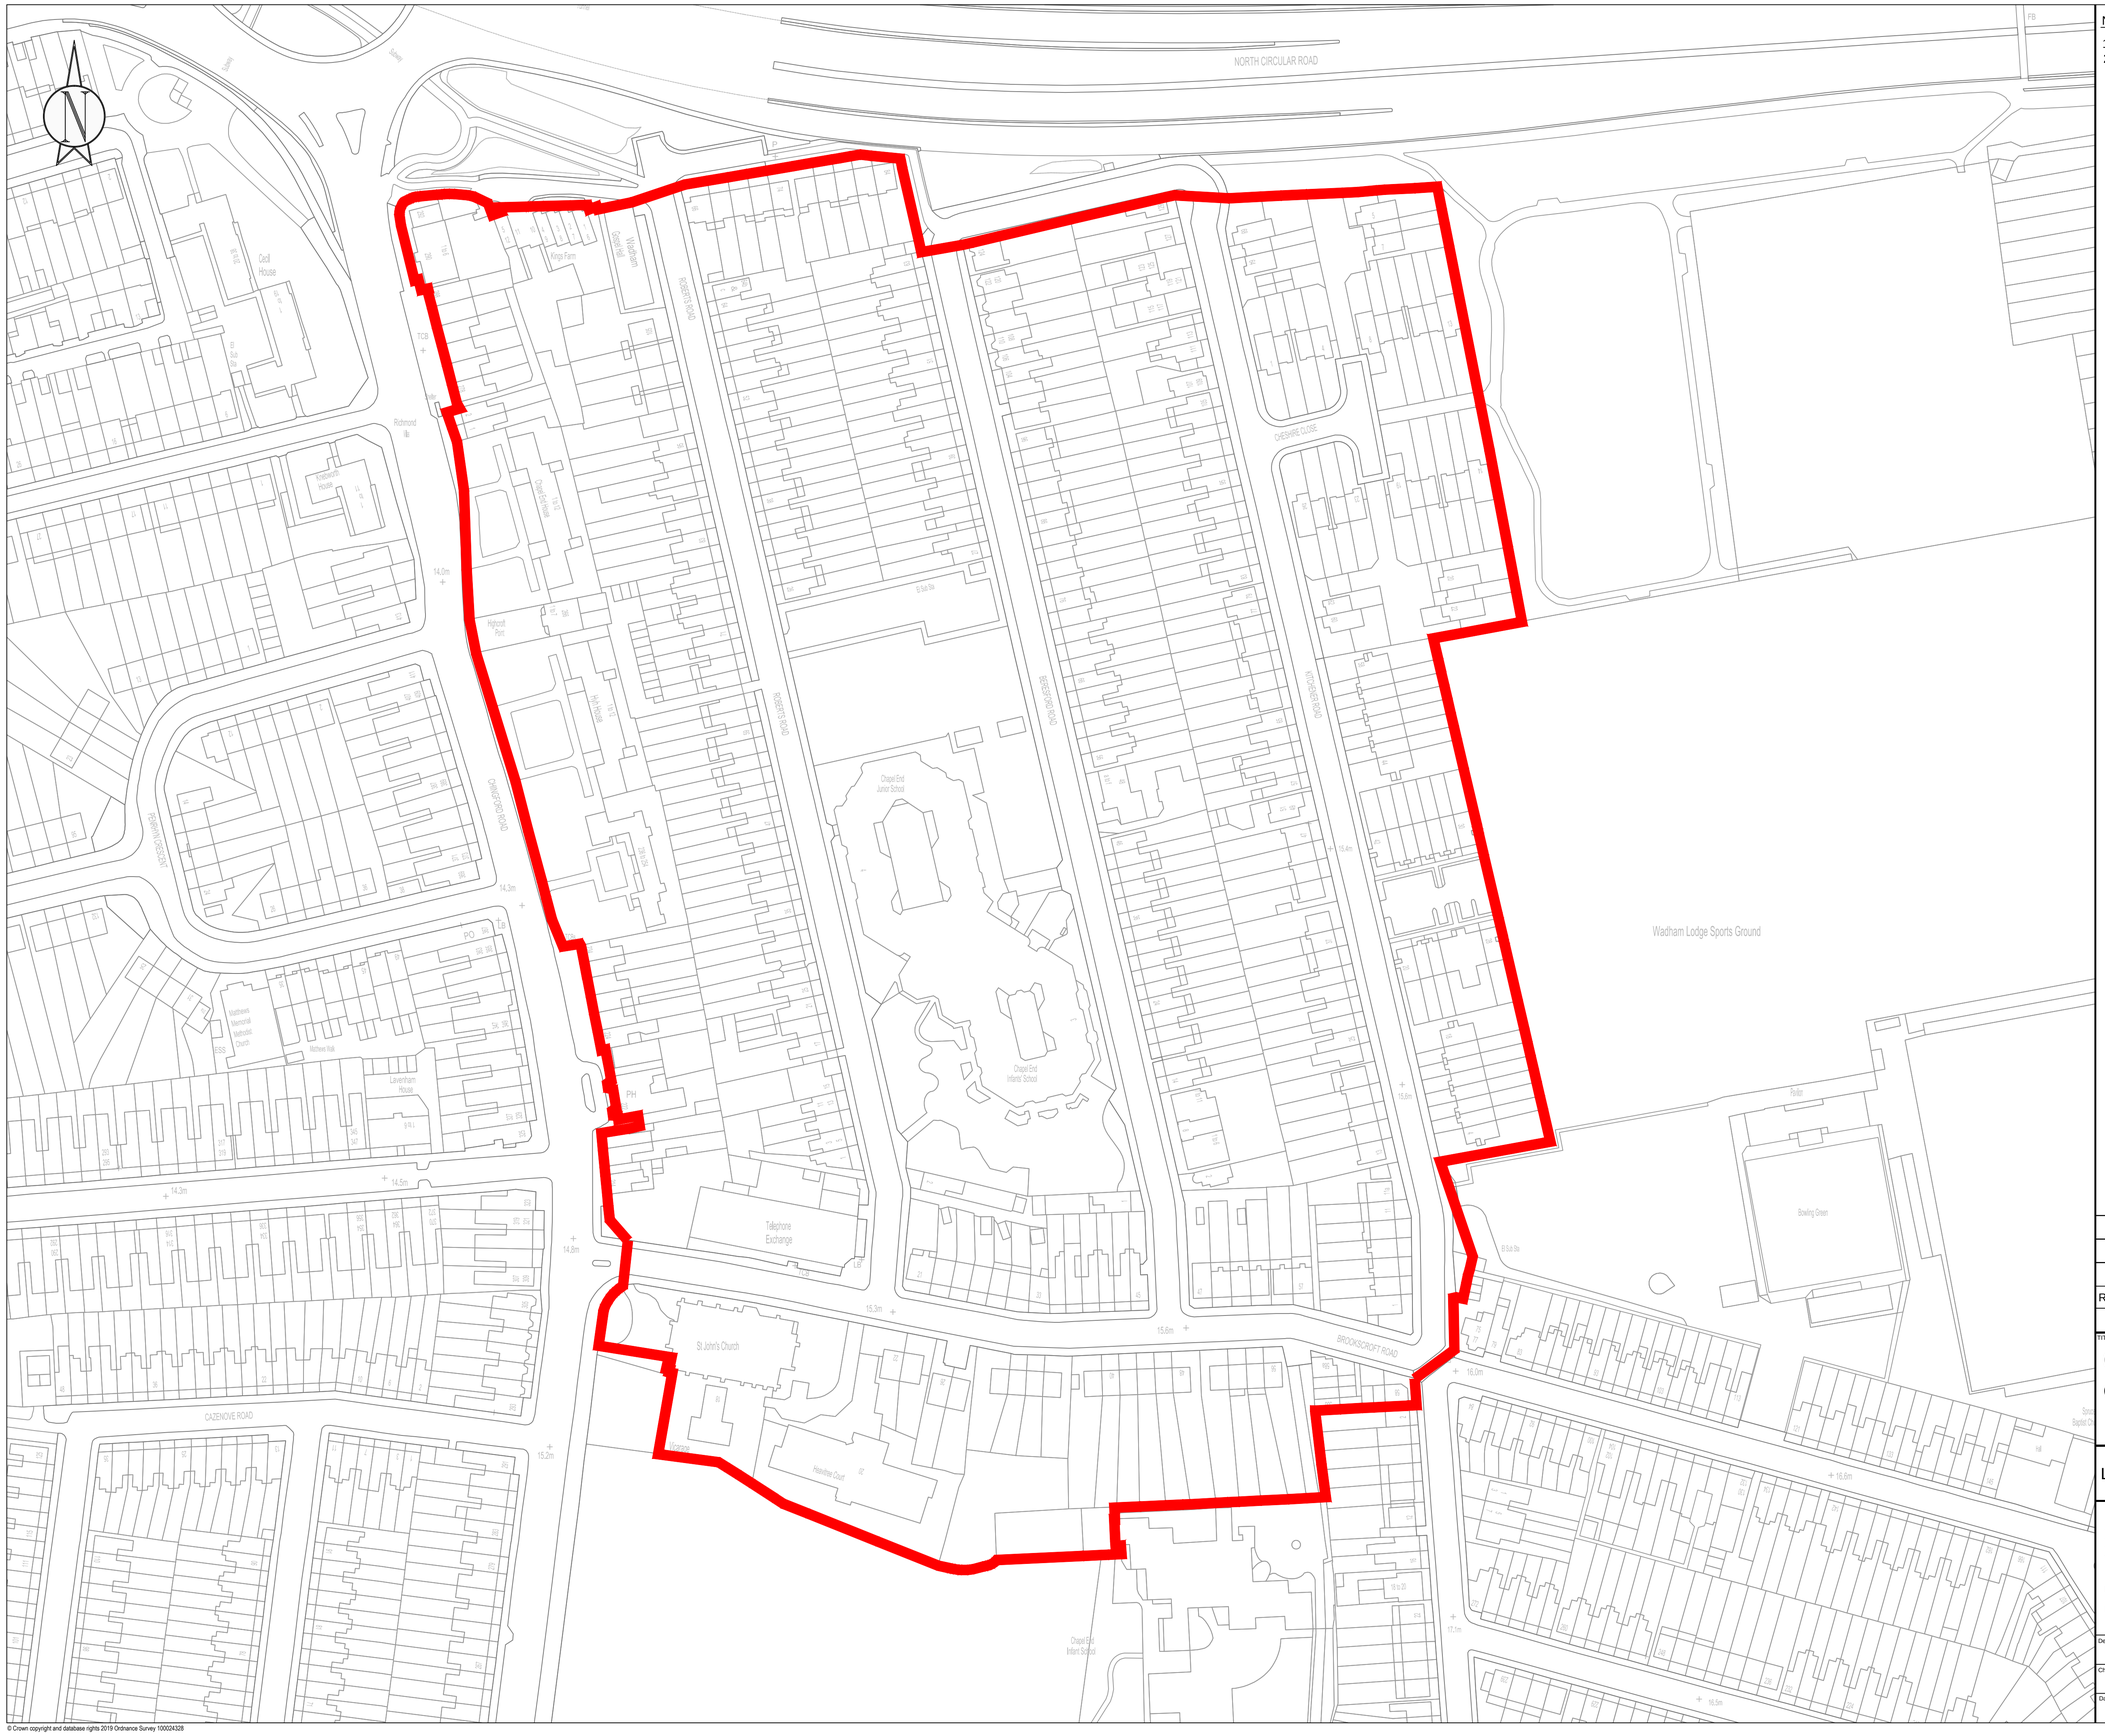

© Crown copyright and database rights 2019 Ordnance Survey 100024328

NOTES:

1. All dimensions are in metres unless otherwise stated
2. All levels are in metres unless otherwise stated

Chapel End (CE) Mon to Fri
8am to 9pm

Rev No.	Date	Description	By
-			
-	-	-	-

Revision

TITLE

Control Parking Zones

Chapel End Area

LONDON BOROUGH OF WALTHAM FOREST

Engineering Design Group
Low Hall
Argall Ave
Leyton
London E10 7AS.

Waltham Forest

Designed by:	Drawing Size:	Directory/Sub-Directory
KK	A1	
Checked by:	Scale:	Filename:
AB	NTS @ A1	
Date:	Drawing No.	Revision
Jul 2019	CPZ-CE	-

PLOT DATE: 31 Jul 2019 - 3:56pm CAD REFERENCE: C:\USERS\NADAMS-AUSTIN\APPDATA\LOCAL\TEMP\ACPUBLISH_7112\01\5_01_19_CPZ_Zone_Boundaries_&_Hatching-light-transparency.dwg USERNAME: Nadams-austin